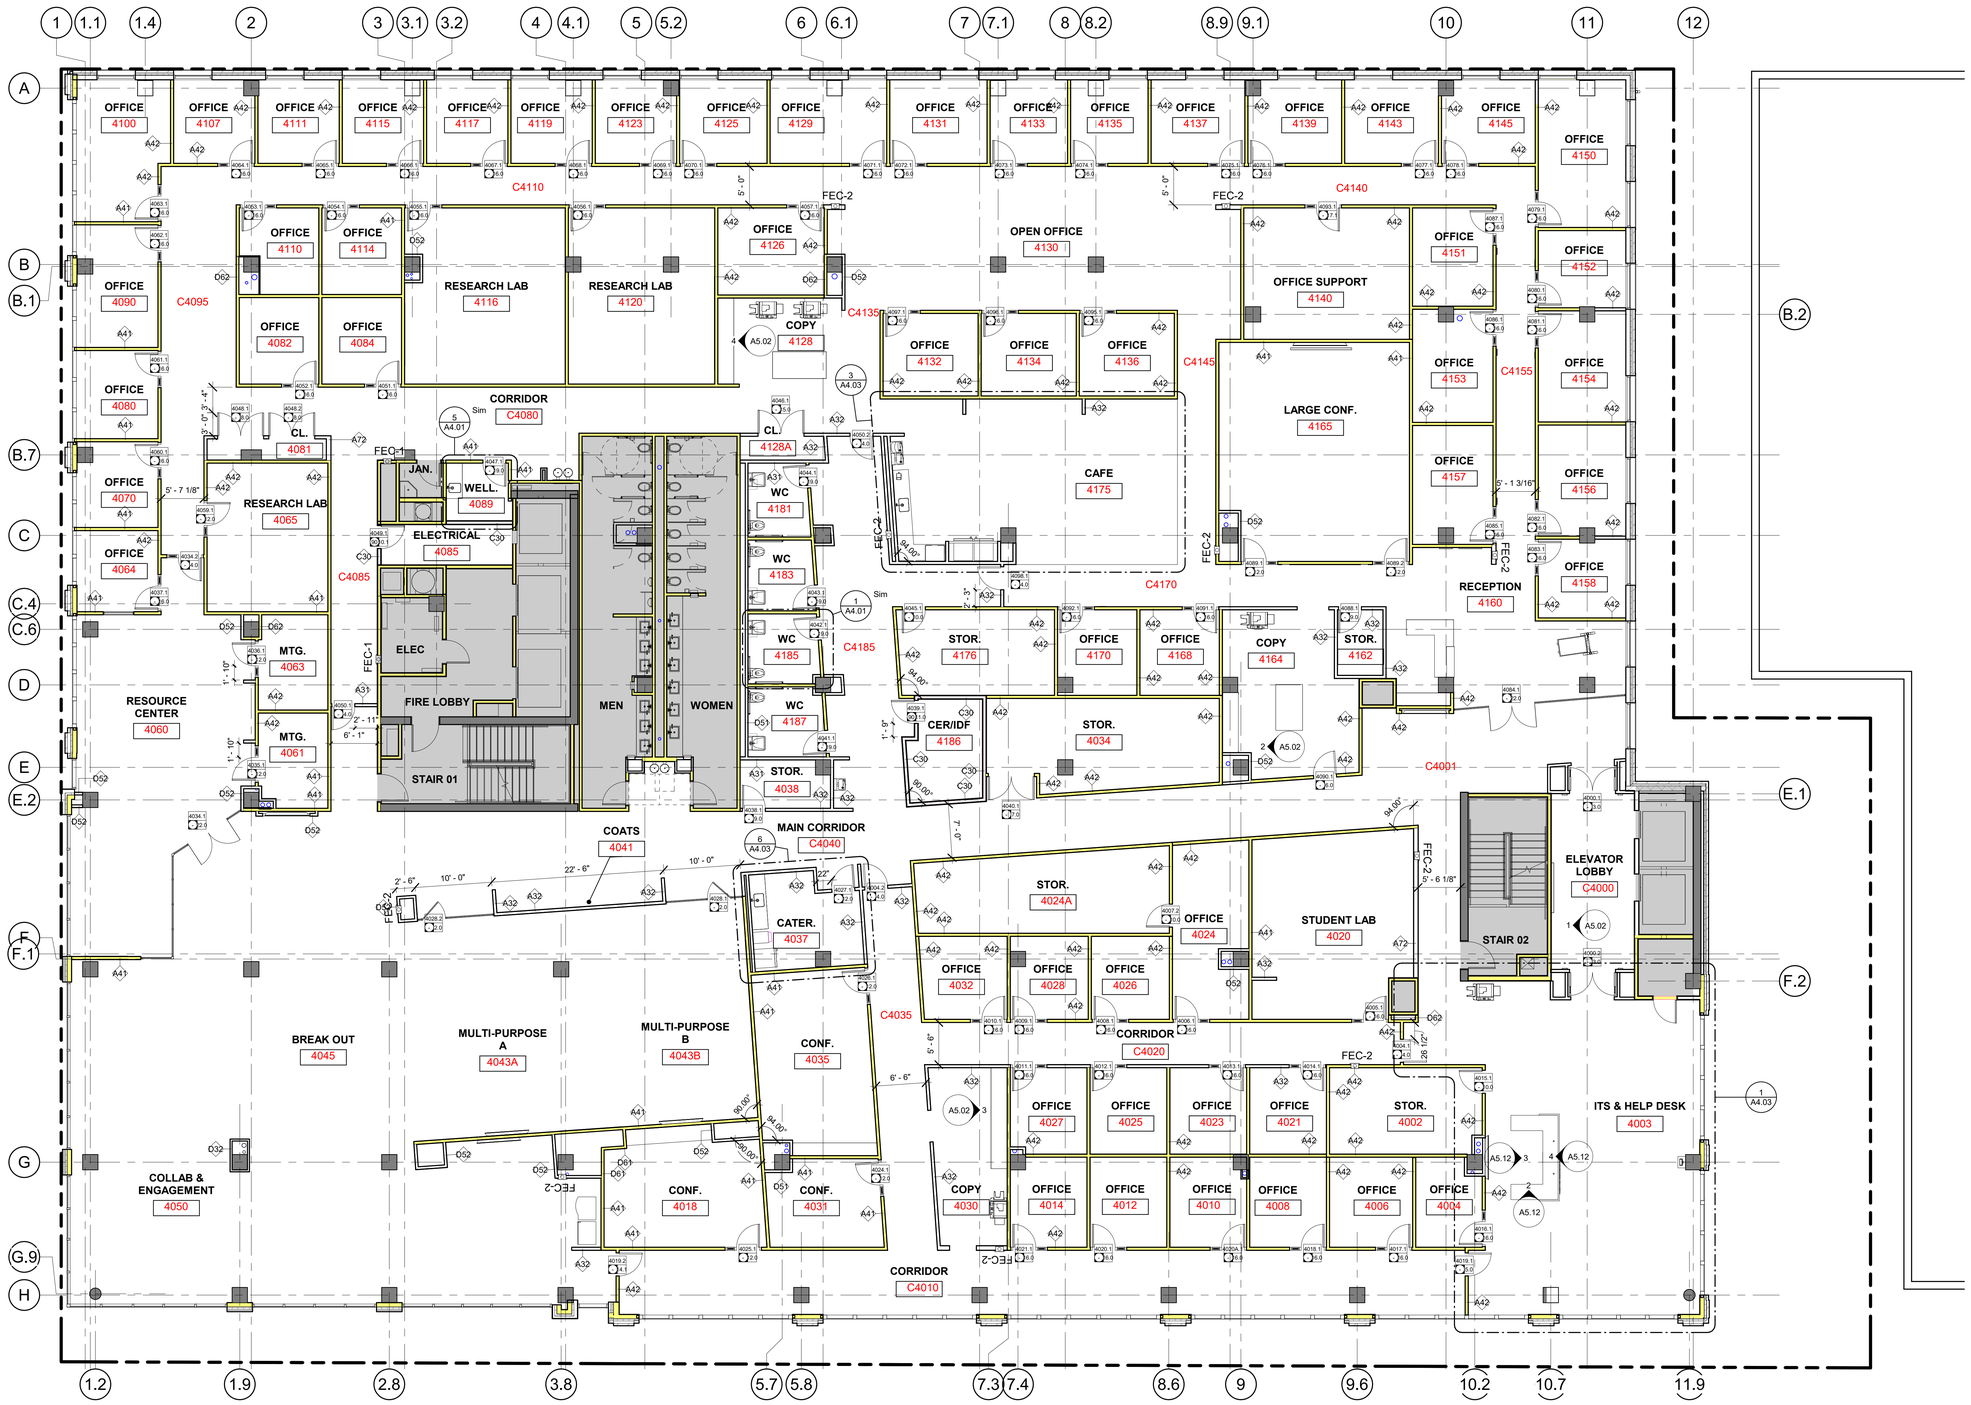

No.	Date	Description
8	11.03.20	Permit LVL 4 Revision
4	10.05.20	Issued for Permit LVL 4
C	07.28.20	Issued for Coordination

SUBMISSIONS & REVISIONS

OWNER

CORE SPACES
1643 N MILWAUKEE AVE, 5TH FLOOR
CHICAGO, ILLINOIS 60647
PHONE: (773) 969 - 5740

ARCHITECT

ANTUNOVICH ASSOCIATES
ARCHITECTURE · PLANNING & INTERIOR DESIGN
224 WEST HURON STREET, SUITE 7E
CHICAGO, ILLINOIS 60654
MAIN: 312.266.1126
FAX: 312.266.7123
WWW.ANTUNOVICH.COM

STRUCTURAL ENGINEER

CIVIL ENGINEER

HVAC / REFRIGERATION

DAVIS-HOUK, INC. MECHANICAL
1801 E. UNIVERSITY AVE.
URBANA, ILLINOIS 61802
PHONE: (217) 239 - 0040

ELECTRICAL

DAVIS ELECTRIC
1212 E. UNIVERSITY AVE.
URBANA, ILLINOIS 61822
PHONE: (217) 367 - 0252

PLUMBING

UNITED MECHANICAL GROUP
1501 N HIGHLAND AVE.
CHAMPAIGN, ILLINOIS 61821
PHONE: (217) 954 - 8929

FIRE PROTECTION

ILLINI FIRE SERVICE, LLC
1212 E. UNIVERSITY AVE, SUITE C
URBANA, ILLINOIS 61822
PHONE: (217) 531 - 1661

LANDSCAPE ARCHITECT

INTERIOR DESIGNER

ANTUNOVICH ASSOCIATES
224 W HURON STREET, SUITE 7E
CHICAGO, ILLINOIS 60654
PHONE: (312) 266 -1126

GENERAL CONTRACTOR

DODDS COMPANY
3001 RESEARCH RD, SUITE F
CHAMPAIGN, ILLINOIS 61822
PHONE: (217) 356 - 1448

PROJECT LOCATION

U OF I TENANT BUILD-OUT
614 EAST DANIEL STREET
CHAMPAIGN, IL

DRAWING TITLE

CONSTRUCTION PLAN - LVL 4

SEAL

DATE:
DRAWN BY:
CHECKED BY:
PROJECT NO:

DRAWING NO:

A2.03

COPYRIGHT 2019

11/9/2020 11:48:10 AM